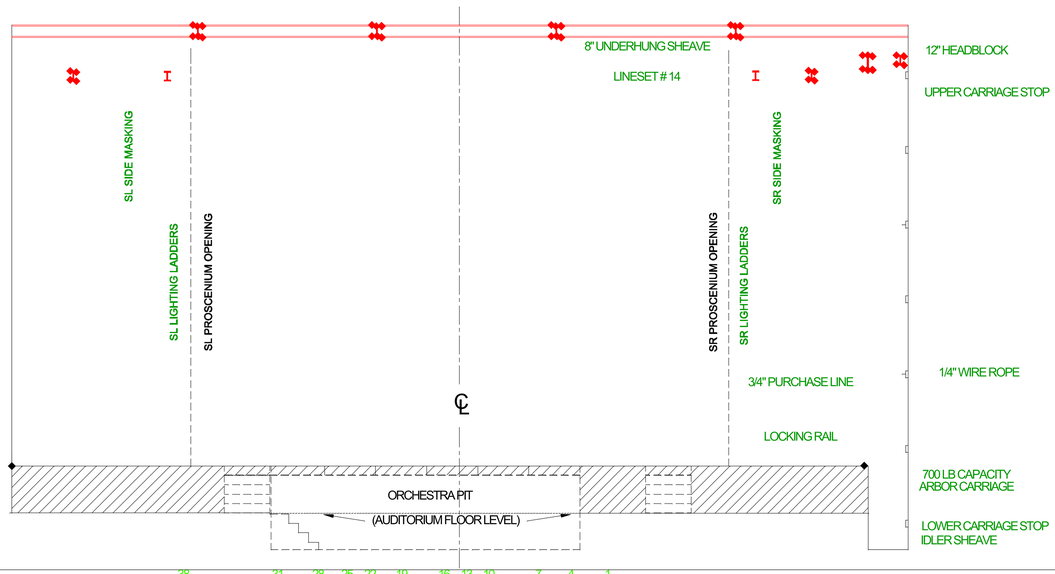

N.B. GRAND CURTAIN, CENTER AND UPSTAGE TRAVELLERS ARE ON DEAD-HUNG TRACK AT 24'-6" ABOVE STAGE DECK

TORMENTORS ARE DEAD-HUNG AT 24'-0".

TEASERS ARE 8'-0" HIGH.

GENERAL DIMENSIONS

STAGE DECK TO CEILING	29'-6"
STAGE DECK TO MAX. BATTEN HEIGHT	26'-10"
STAGE DECK TO TRAVELLER TRACKS	24'-6"
PROSCENIUM WIDTH	36'-0"
SIDE MASKING TO SIDE MASKING	44'-0"
WING SPACE SL (DS) 9'-0" (US) 1'-2"	
WING SPACE SR	5'-0"
PLASTERLINE TO APRON EDGE @ CL	7'-3"
PLASTERLINE TO US WALL	33'-4"
PLASTERLINE TO CYCLORAMA	29'-1"
PLASTERLINE TO CENTER TRAVELLER	13'-0"

BATTEN #	DISTANCE TO PLASTER LINE	HIGH TRIM	LOW TRIM	BATTEN LENGTH	ASSIGNMENT / REMARKS
1	0'-3"	25'-8"	1'-0"	40'-0"	REP FABRIC: GRAND BORDER
2	0'-8"	25'-9"	1'-0"	40'-0"	ROLL-DOWN PICTURE SHEET
3	1'-1"	25'-10"	1'-0"	40'-0"	
4	2'-8"	26'-10"	3'-6"	40'-0"	REP FABRIC: FIRST BORDER
5	4'-2"	26'-0"	4'-0"	38'-0"	REP LITES: 1 ELECTRIC
6	4'-7"	26'-10"	3'-6"	38'-0"	
7	5'-1"	26'-10"	3'-6"	38'-0"	
8	5'-7"	26'-10"	3'-6"	38'-0"	REP LITES: 1-A ELECTRIC
9	7'-8"	26'-10"	3'-6"	38'-0"	REP FABRIC: FIRST LEGS
10	8'-2"	26'-10"	3'-6"	38'-0"	
11	8'-8"	26'-10"	3'-6"	38'-0"	
12	9'-2"	26'-10"	3'-6"	38'-0"	
13	9'-8"	26'-10"	3'-6"	38'-0"	REP FABRIC: SECOND BORDER
14	10'-2"	26'-10"	3'-6"	38'-0"	
15	10'-8"	26'-10"	3'-6"	38'-0"	
16	11'-2"	26'-10"	3'-6"	38'-0"	REP LITES: SECOND ELECTRIC
17	11'-8"	26'-10"	3'-6"	38'-0"	
18	13'-7"	26'-10"	3'-6"	38'-0"	
19	14'-1"	26'-10"	3'-6"	38'-0"	
20	14'-7"	26'-10"	3'-6"	38'-0"	
21	15'-8"	26'-10"	3'-6"	38'-0"	REP LITES: THIRD ELECTRIC
22	16'-2"	26'-10"	3'-6"	38'-0"	
23	16'-8"	26'-10"	3'-6"	38'-0"	
24	17'-2"	26'-10"	3'-6"	38'-0"	
25	17'-8"	26'-10"	3'-6"	38'-0"	
26	18'-2"	26'-10"	3'-6"	38'-0"	
27	19'-2"	26'-10"	3'-6"	38'-0"	REP FABRIC: SECOND LEGS
28	19'-8"	26'-10"	3'-6"	38'-0"	
29	20'-10"	26'-10"	3'-6"	36'-6"	REP FABRIC: THIRD BORDER
30	21'-10"	26'-10"	3'-6"	36'-6"	
31	22'-4"	26'-10"	3'-6"	36'-6"	REP LITES: BERKEY FAR CYCS
32	25'-1"	26'-10"	3'-6"	38'-0"	REP LITES: FOURTH ELECTRIC
33	26'-5"	26'-10"	3'-6"	38'-0"	
34		23'-0"	3'-0"	24'-0"	SR SIDE MASKING
35		23'-0"	3'-0"	24'-0"	SR LIGHT LADDERS
36		23'-0"	3'-0"	24'-0"	SL LIGHT LADDERS
37		23'-0"	3'-0"	24'-0"	SL SIDE MASKING
38	28'-7"	26'-10"	3'-6"	38'-0"	REP FABRIC: BLACK SCRIM
39	29'-1"	26'-10"	1'-8"	38'-0"	REP FABRIC: WHITE CYC

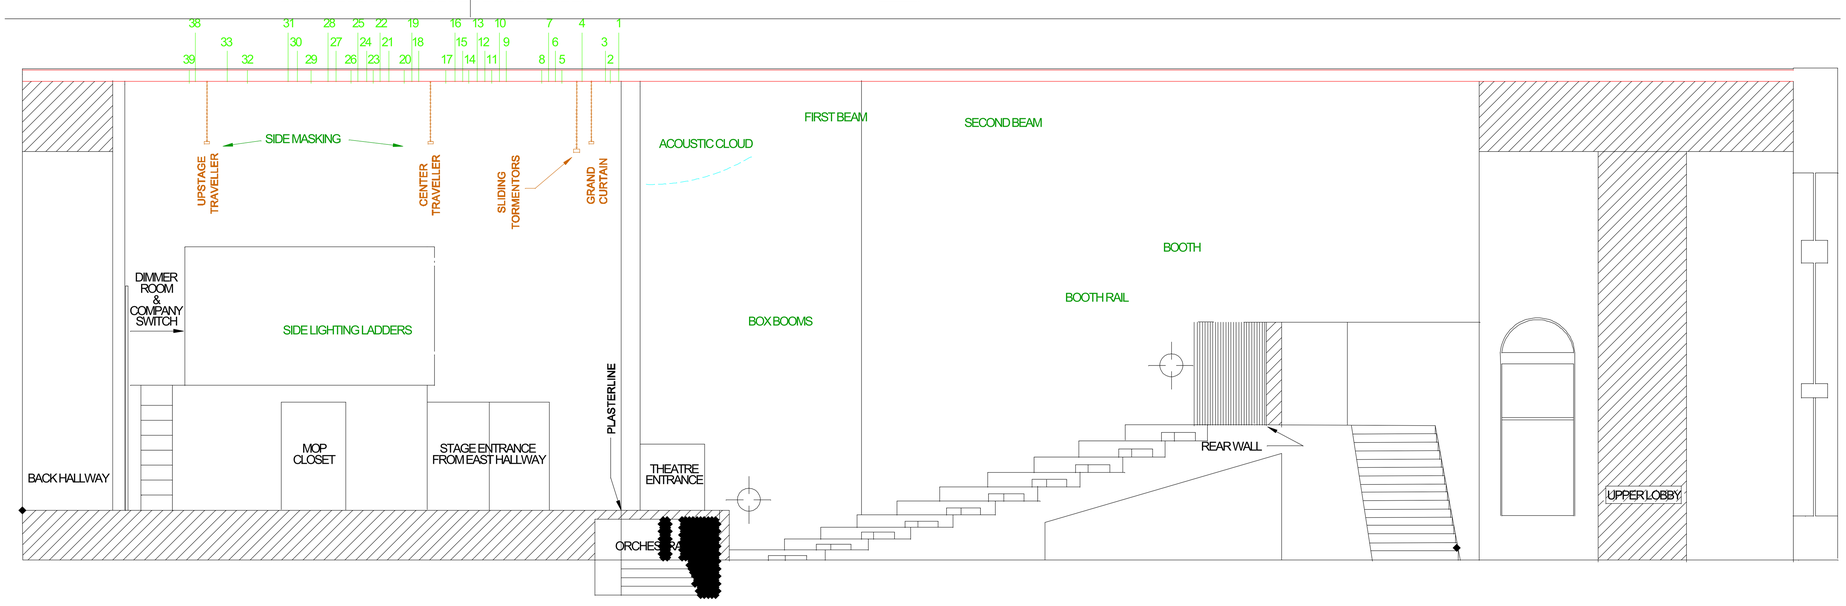

BROADWAY PERFORMANCE HALL

SEATTLE CENTRAL COMMUNITY COLLEGE

1625 BROADWAY, SEATTLE, WASHINGTON 98122

SECTIONS: "VIEW DOWNSTAGE FROM LINESET 14" & "VIEW STAGE LEFT FROM CENTERLINE"

SCALE: = 10'-0"

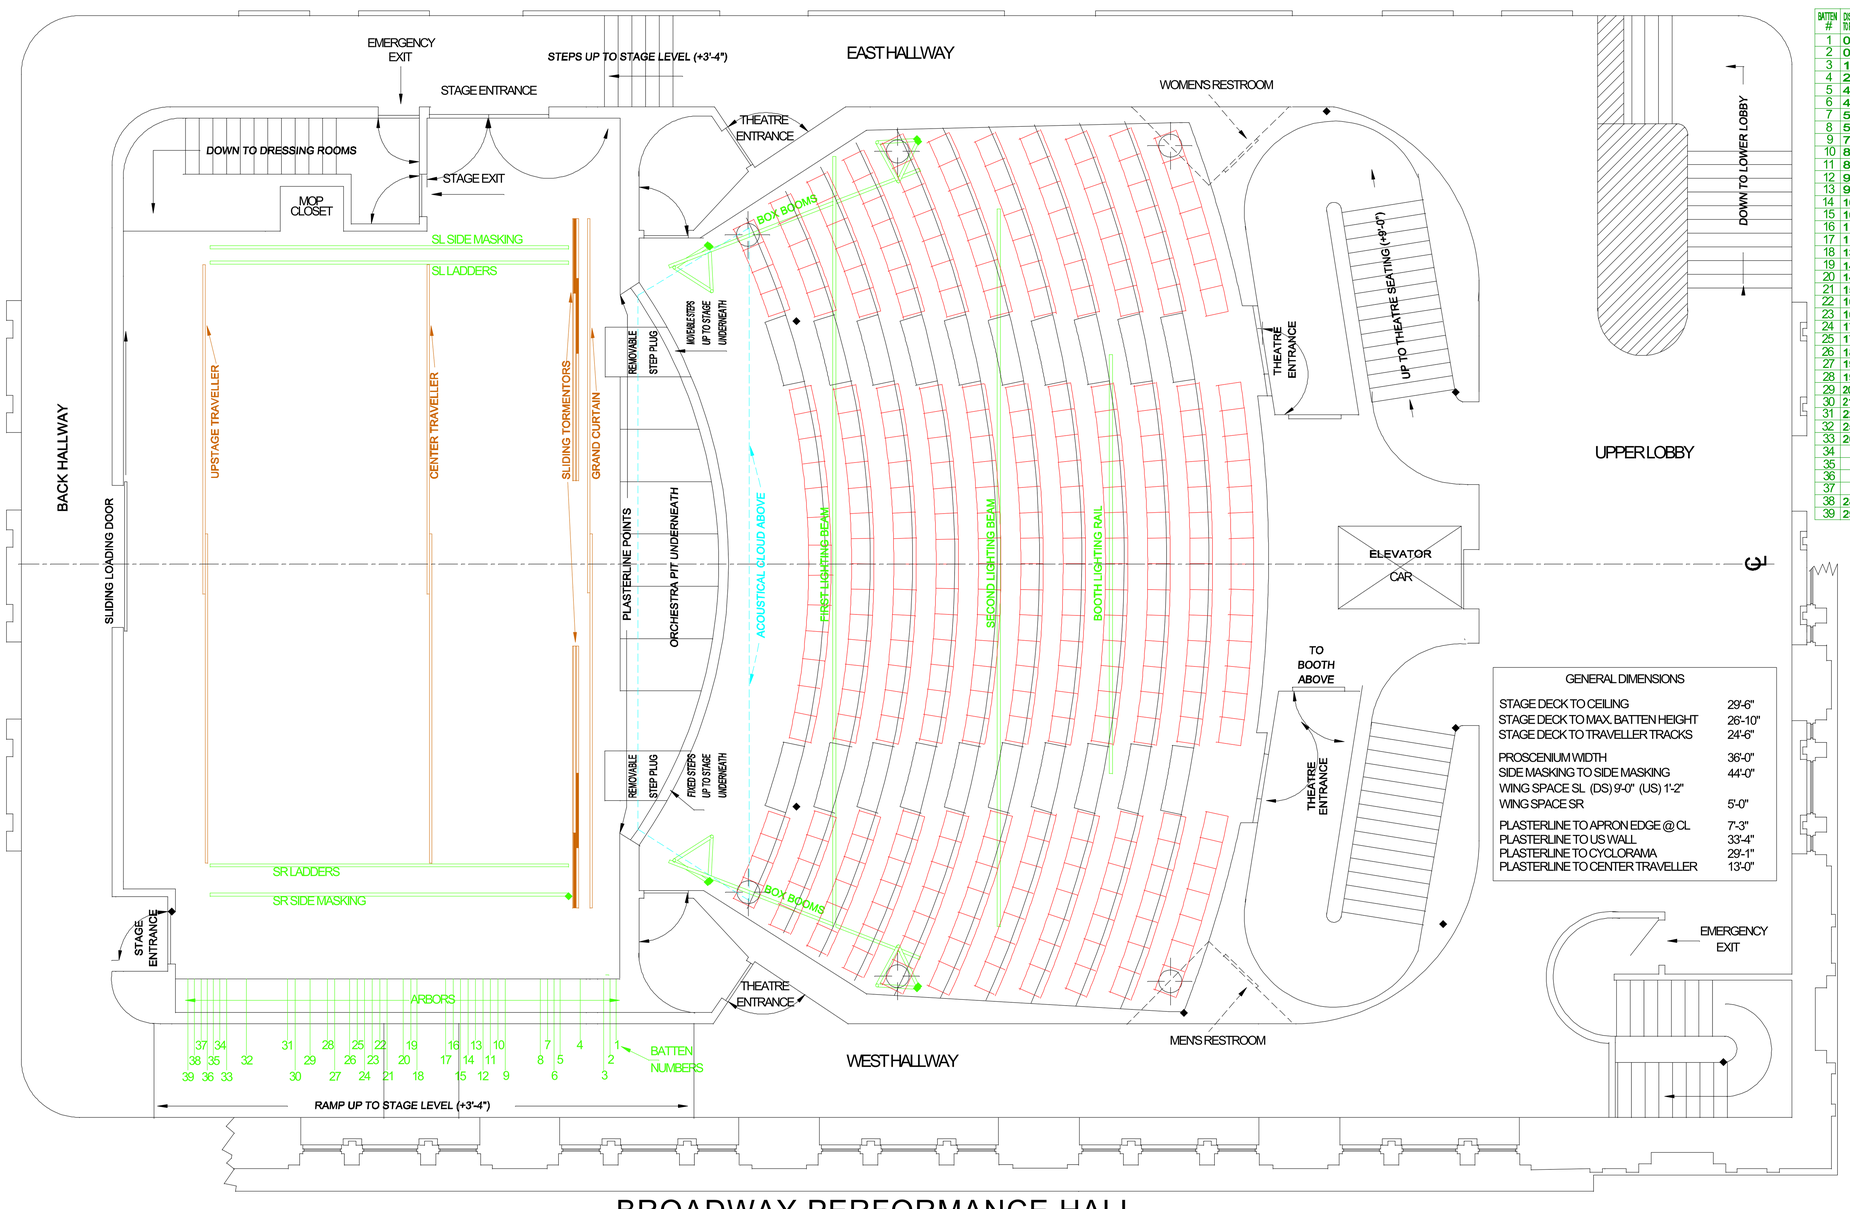

GENERAL DIMENSIONS

STAGE DECK TO CEILING	29'-6"
STAGE DECK TO MAX. BATTEN HEIGHT	26'-10"
STAGE DECK TO TRAVELLER TRACKS	24'-6"
PROSCENIUM WIDTH	36'-0"
SIDE MASKING TO SIDE MASKING	44'-0"
WING SPACE SL (DS) 9'-0" (US) 1'-2"	
WING SPACE SR	5'-0"
PLASTERLINE TO APRON EDGE @ CL	7'-3"
PLASTERLINE TO US WALL	33'-4"
PLASTERLINE TO CYCLORAMA	29'-1"
PLASTERLINE TO CENTER TRAVELLER	13'-0"

N.B. GRAND CURTAIN, CENTER AND UPSTAGE TRAVELLERS ARE ON DEAD-HUNG TRACK AT 24'-6" ABOVE STAGE DECK

TORMENTORS ARE DEAD-HUNG AT 24'-0".

TEASERS ARE 8'-0" HIGH.

BATTEN #	DISTANCE TO PLASTER LINE	HIGH TRIM	LOW TRIM	BATTEN LENGTH	ASSIGNMENT / REMARKS
1	0'-3"	25'-8"	1'-0"	40'-0"	REP FABRIC: GRAND BORDER
2	0'-8"	25'-9"	1'-0"	40'-0"	ROLL-DOWN PICTURE SHEET
3	1'-1"	25'-10"	1'-0"	40'-0"	
4	2'-8"	26'-10"	3'-6"	40'-0"	REP FABRIC: FIRST BORDER
5	4'-2"	26'-0"	4'-0"	38'-0"	REP LITES: 1 ELECTRIC
6	4'-7"	26'-10"	3'-6"	38'-0"	
7	5'-1"	26'-10"	3'-6"	38'-0"	
8	5'-7"	26'-10"	3'-6"	38'-0"	REP LITES: 1-A ELECTRIC
9	7'-8"	26'-10"	3'-6"	38'-0"	REP FABRIC: FIRST LEGS
10	8'-2"	26'-10"	3'-6"	38'-0"	
11	8'-8"	26'-10"	3'-6"	38'-0"	
12	9'-2"	26'-10"	3'-6"	38'-0"	
13	9'-8"	26'-10"	3'-6"	38'-0"	REP FABRIC: SECOND BORDER
14	10'-2"	26'-10"	3'-6"	38'-0"	
15	10'-8"	26'-10"	3'-6"	38'-0"	
16	11'-2"	26'-10"	3'-6"	38'-0"	REP LITES: SECOND ELECTRIC
17	11'-8"	26'-10"	3'-6"	38'-0"	
18	13'-7"	26'-10"	3'-6"	38'-0"	
19	14'-1"	26'-10"	3'-6"	38'-0"	
20	14'-7"	26'-10"	3'-6"	38'-0"	
21	15'-8"	26'-10"	3'-6"	38'-0"	REP LITES: THIRD ELECTRIC
22	16'-2"	26'-10"	3'-6"	38'-0"	
23	16'-8"	26'-10"	3'-6"	38'-0"	
24	17'-2"	26'-10"	3'-6"	38'-0"	
25	17'-8"	26'-10"	3'-6"	38'-0"	
26	18'-2"	26'-10"	3'-6"	38'-0"	
27	19'-2"	26'-10"	3'-6"	38'-0"	REP FABRIC: SECOND LEGS
28	19'-8"	26'-10"	3'-6"	38'-0"	
29	20'-10"	26'-10"	3'-6"	36'-6"	REP FABRIC: THIRD BORDER
30	21'-10"	26'-10"	3'-6"	36'-6"	
31	22'-4"	26'-10"	3'-6"	36'-6"	REP LITES: BERKEY FAR CYCS
32	25'-1"	26'-10"	3'-6"	38'-0"	REP LITES: FOURTH ELECTRIC
33	26'-5"	26'-10"	3'-6"	38'-0"	
34		23'-0"	3'-0"	24'-0"	SR SIDE MASKING
35		23'-0"	3'-0"	24'-0"	SR LIGHT LADDERS
36		23'-0"	3'-0"	24'-0"	SL LIGHT LADDERS
37		23'-0"	3'-0"	24'-0"	SL SIDE MASKING
38	28'-7"	26'-10"	3'-6"	38'-0"	REP FABRIC: BLACK SCRIM
39	29'-1"	26'-10"	1'-8"	38'-0"	REP FABRIC: WHITE CYC

BROADWAY PERFORMANCE HALL

SEATTLE CENTRAL COMMUNITY COLLEGE

1625 BROADWAY, SEATTLE, WASHINGTON 98122

GROUND PLAN

SCALE: = 10'-0"

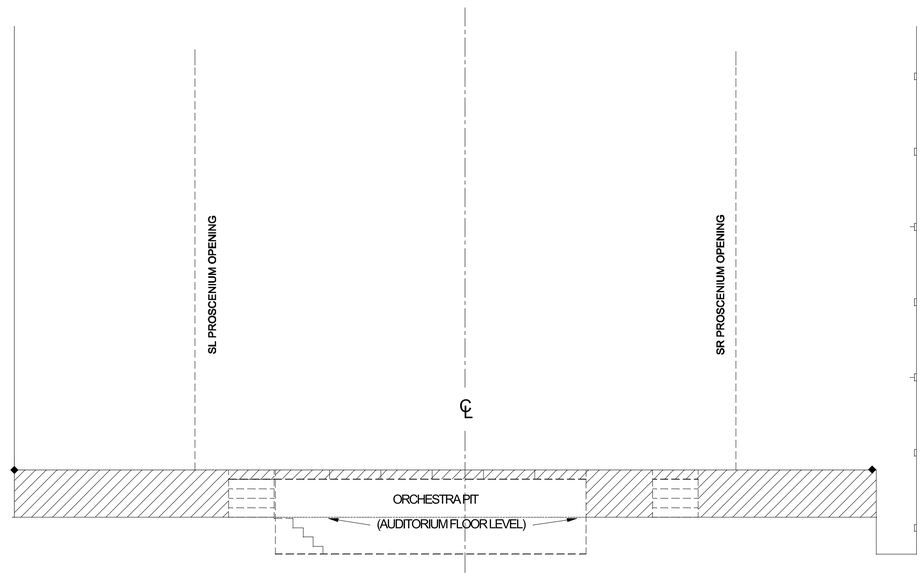

N.B. GRAND CURTAIN,

CENTER AND UPSTAGE TRAVELLERS

ARE ON DEAD-HUNG TRACK

AT 24'-6" ABOVE STAGE DECK

TORMENTORS ARE

DEAD-HUNG AT 24'-0".

TEASERS ARE 8'-0" HIGH.

GENERAL DIMENSIONS

STAGE DECK TO CEILING	29'-6"
STAGE DECK TO MAX. BATTEN HEIGHT	26'-10"
STAGE DECK TO TRAVELLER TRACKS	24'-6"
PROSCENIUM WIDTH	36'-0"
SIDE MASKING TO SIDE MASKING	44'-0"
WING SPACE SL (DS) 9'-0" (US) 1'-2"	
WING SPACE SR	5'-0"
PLASTERLINE TO APRON EDGE @ CL	7'-3"
PLASTERLINE TO US WALL	33'-4"
PLASTERLINE TO CYCLORAMA	29'-1"
PLASTERLINE TO CENTER TRAVELLER	13'-0"

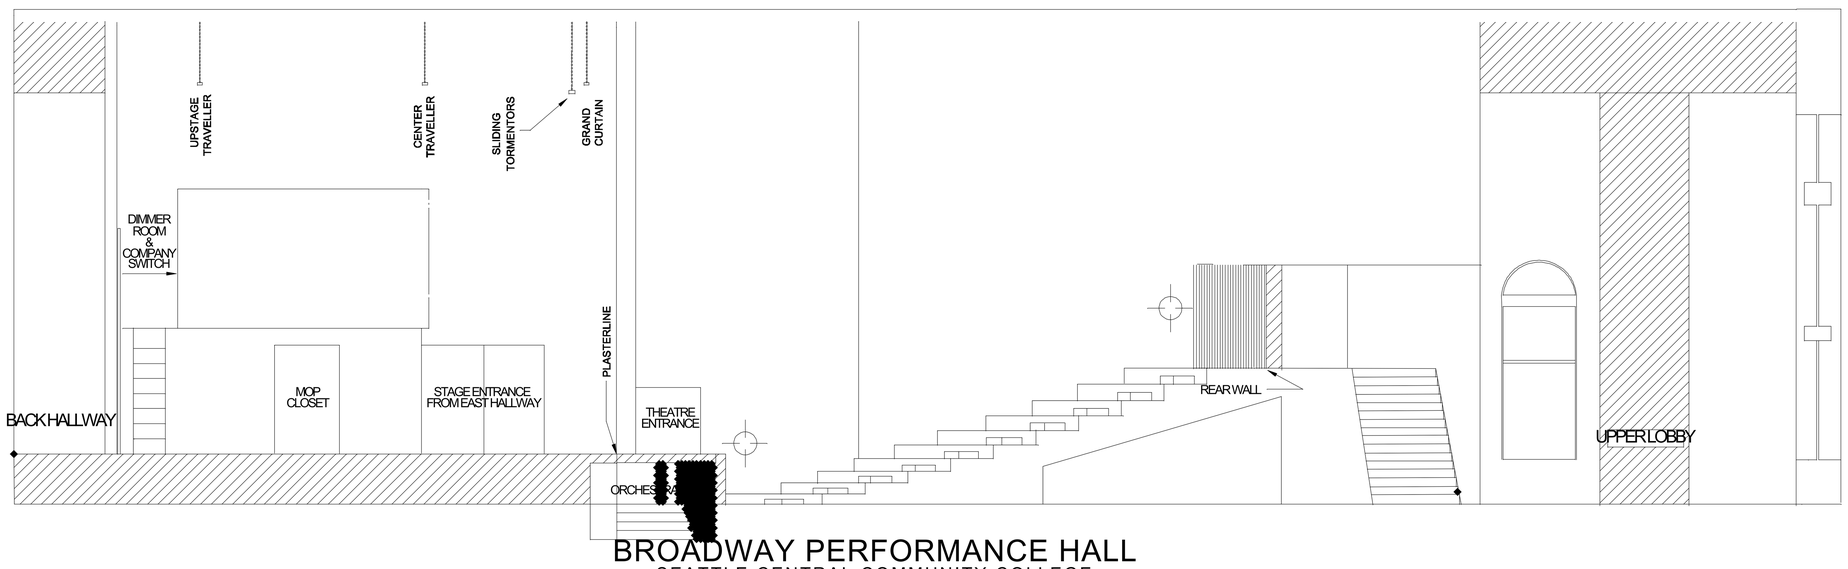

BROADWAY PERFORMANCE HALL

SEATTLE CENTRAL COMMUNITY COLLEGE

1625 BROADWAY, SEATTLE, WASHINGTON 98122

SECTIONS

SCALE: = 10'-0"

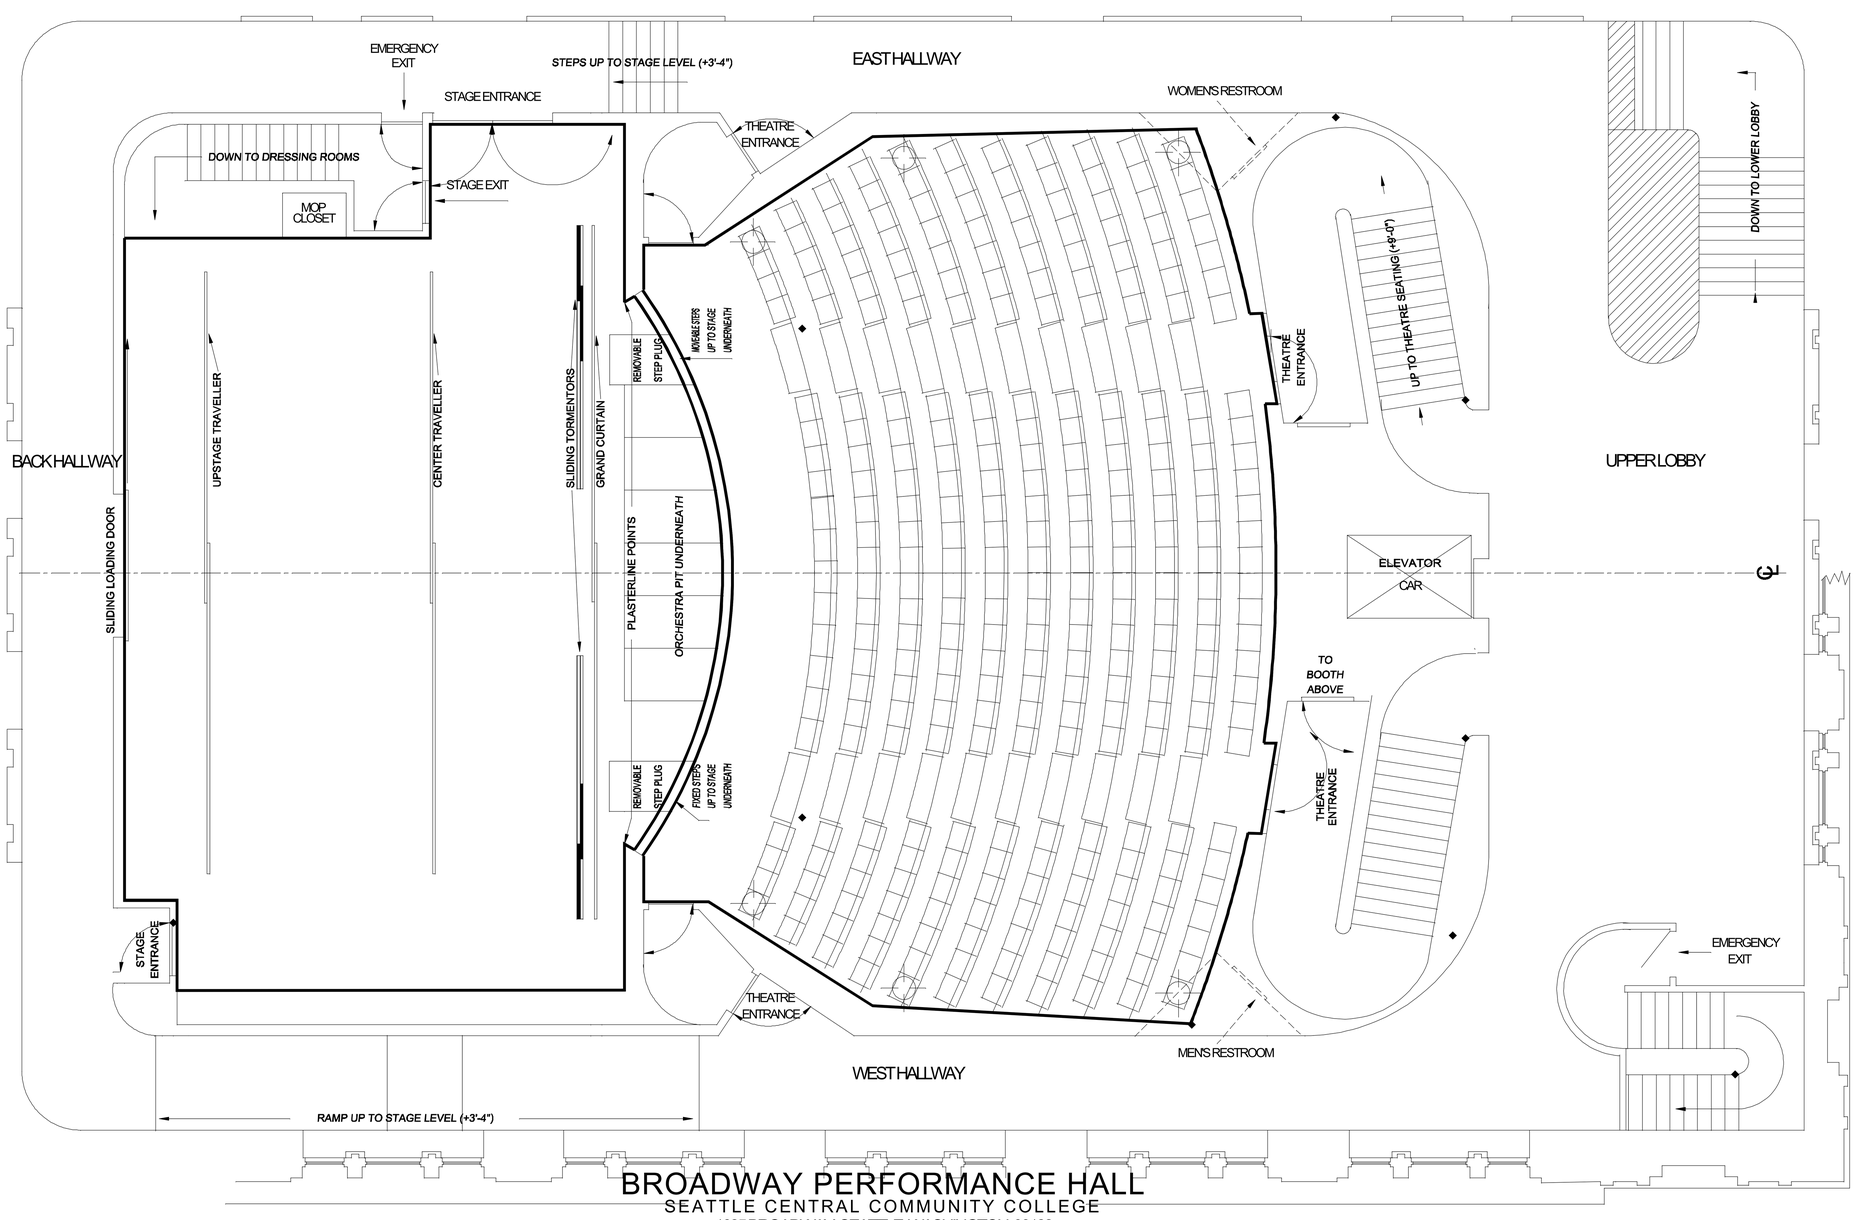

N.B. GRAND CURTAIN,

CENTER AND UPSTAGE TRAVELLERS

ARE ON DEAD-HUNG TRACK

AT 24'-6" ABOVE STAGE DECK

TORMENTORS ARE

DEAD-HUNG AT 24'-0".

TEASERS ARE 8'-0" HIGH.

GENERAL DIMENSIONS

STAGE DECK TO CEILING	29'-6"
STAGE DECK TO MAX. BATTEN HEIGHT	26'-10"
STAGE DECK TO TRAVELLER TRACKS	24'-6"
PROSCENIUM WIDTH	36'-0"
SIDE MASKING TO SIDE MASKING	44'-0"
WING SPACE SL (DS) 9'-0" (US) 1'-2"	
WING SPACE SR	5'-0"
PLASTERLINE TO APRON EDGE @ CL	7'-3"
PLASTERLINE TO US WALL	33'-4"
PLASTERLINE TO CYCLORAMA	29'-1"
PLASTERLINE TO CENTER TRAVELLER	13'-0"

BROADWAY PERFORMANCE HALL

SEATTLE CENTRAL COMMUNITY COLLEGE

1625 BROADWAY, SEATTLE, WASHINGTON 98122

GROUND PLAN

SCALE: = 10'-0"